TO: U.S. 254
TOWANDA – ELDORADO

Street history Notes

Project Type

Asphalt–Rec (Asphalt, Curb & Gutter, Remove & Replace)
Brick–Rec (Brick, Curb & Gutter, Remove & Replace)

ASPHALT RECONSTRUCTION

- 2006
- 2007
- 2008
- 2009
- 2010
- 2011

BRICK RECONSTRUCTION
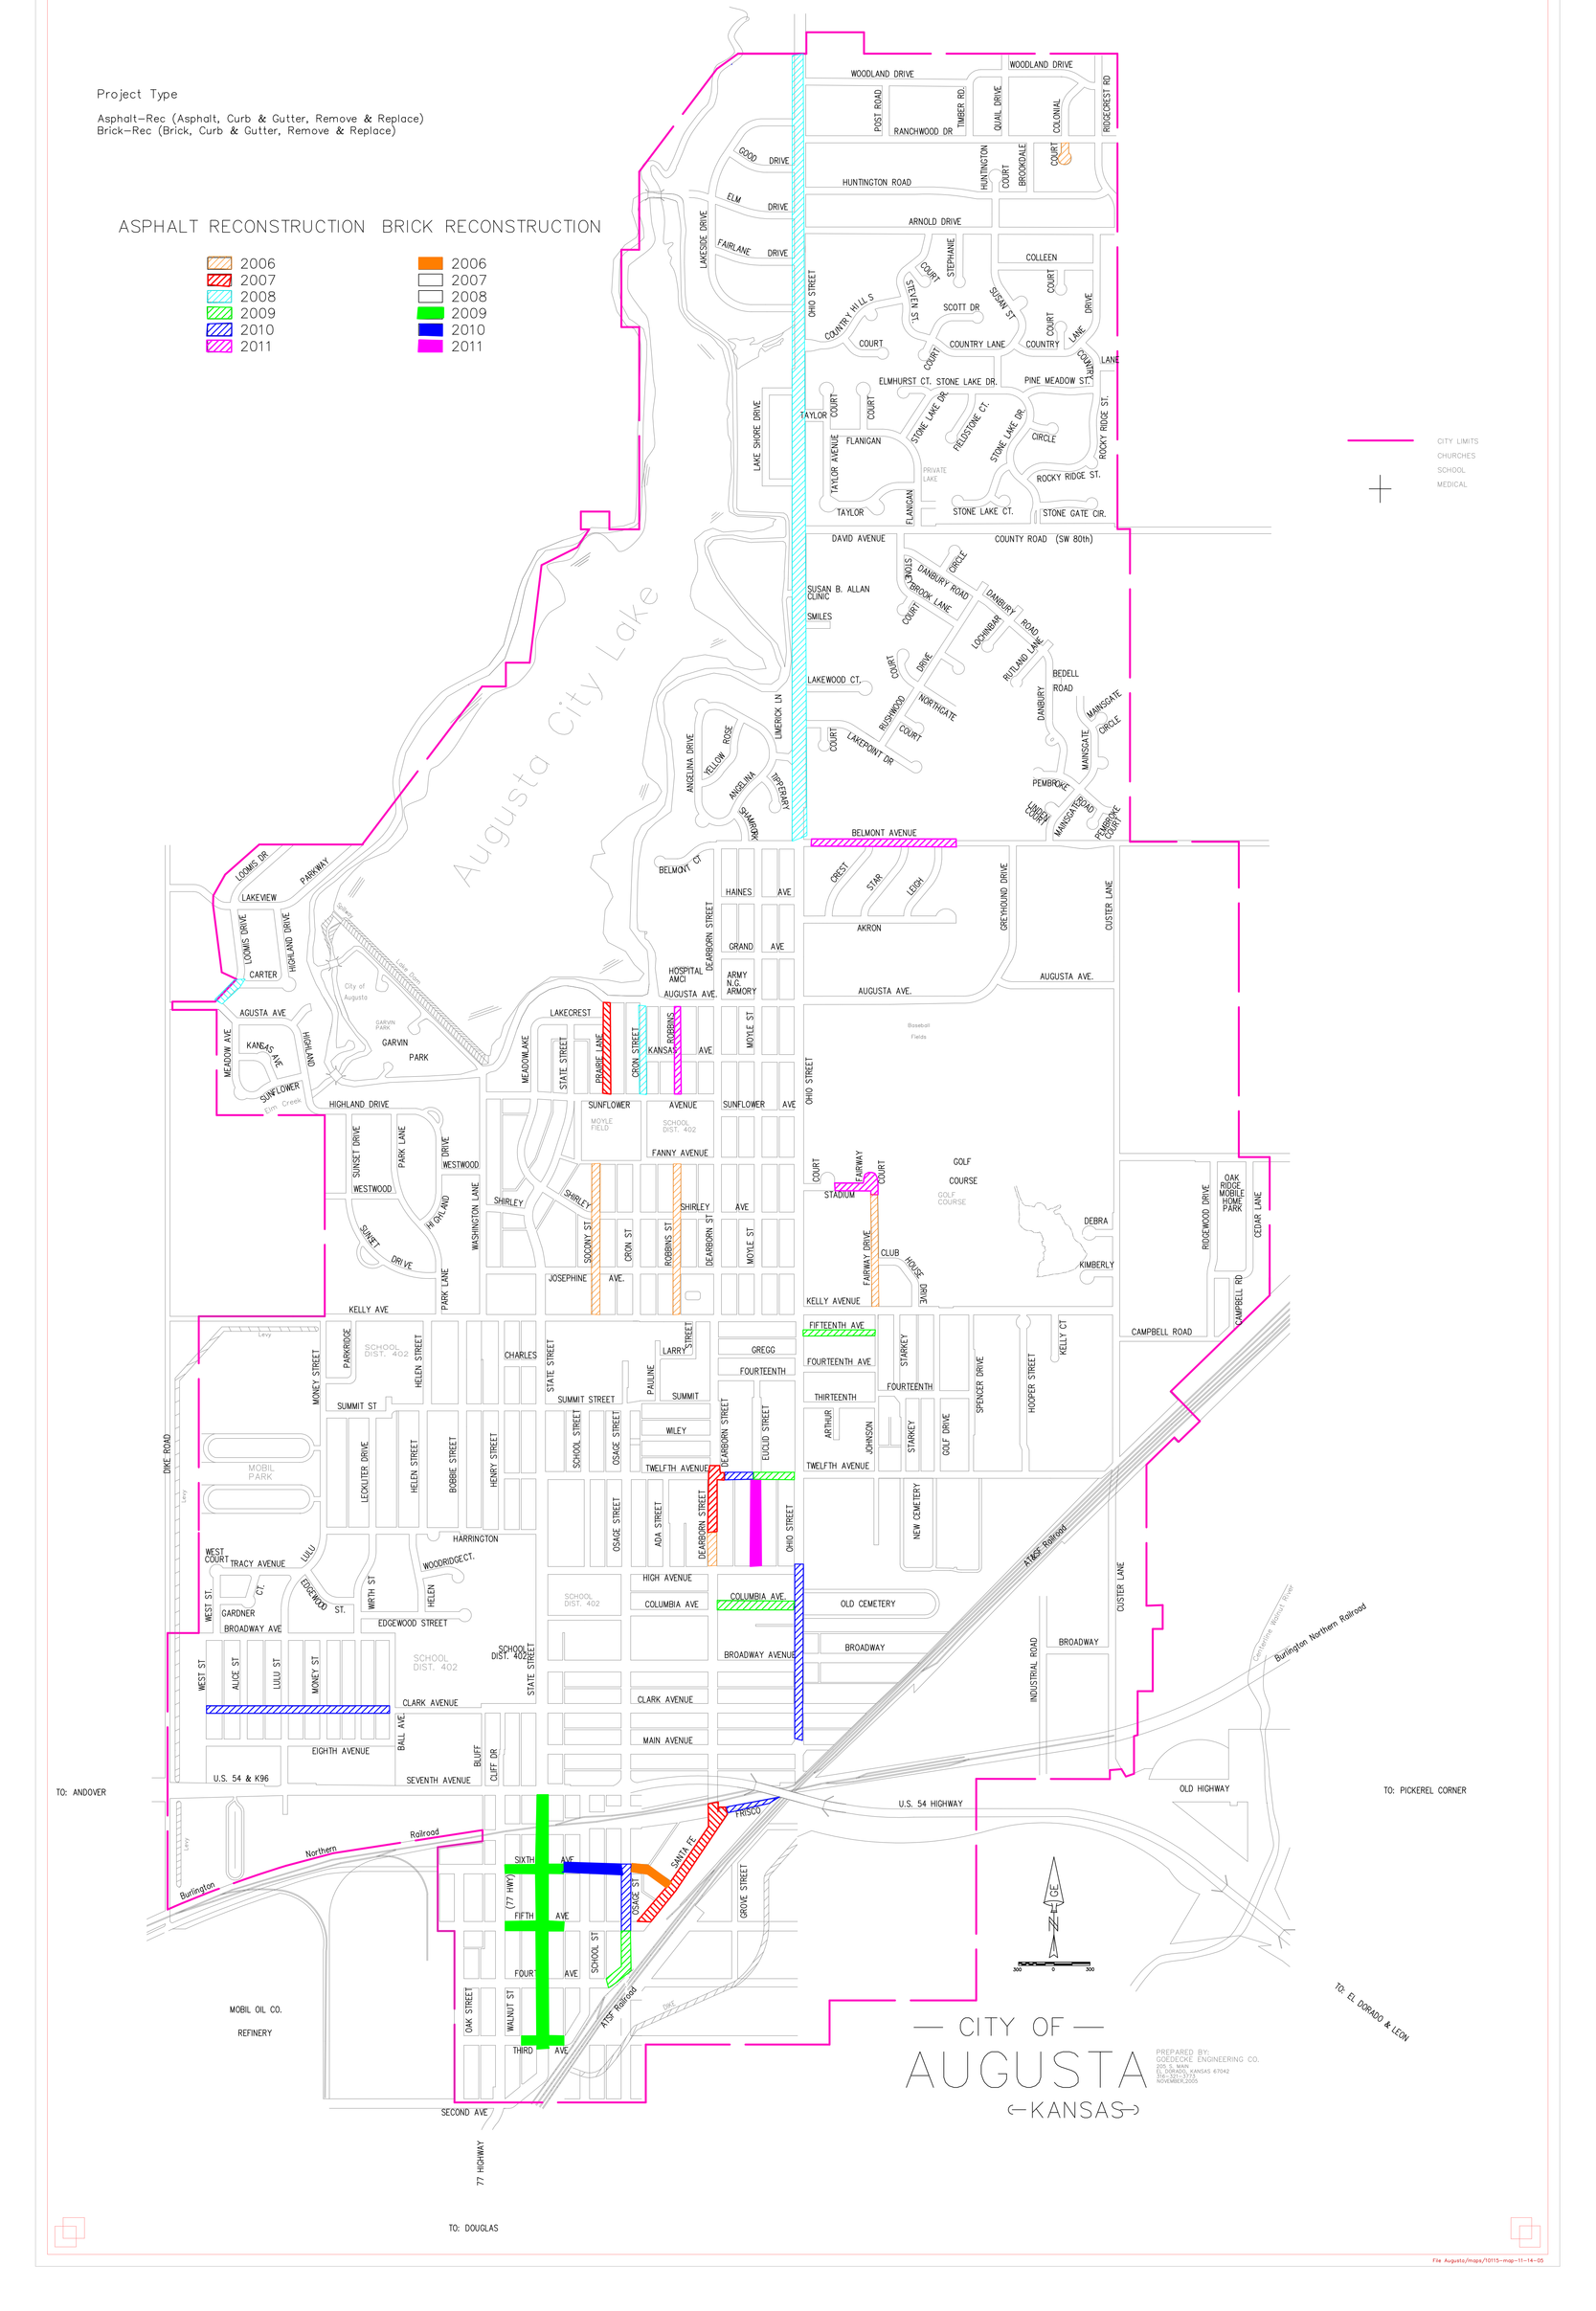
- 2006
- 2007
- 2008
- 2009
- 2010
- 2011